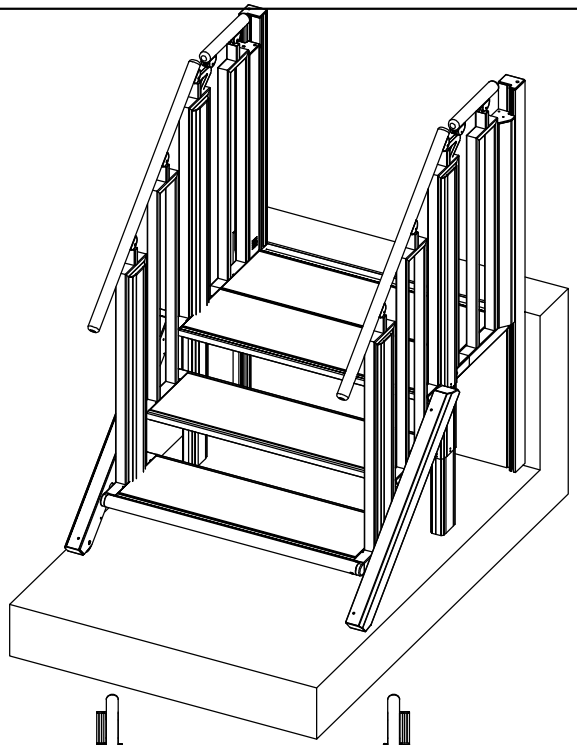

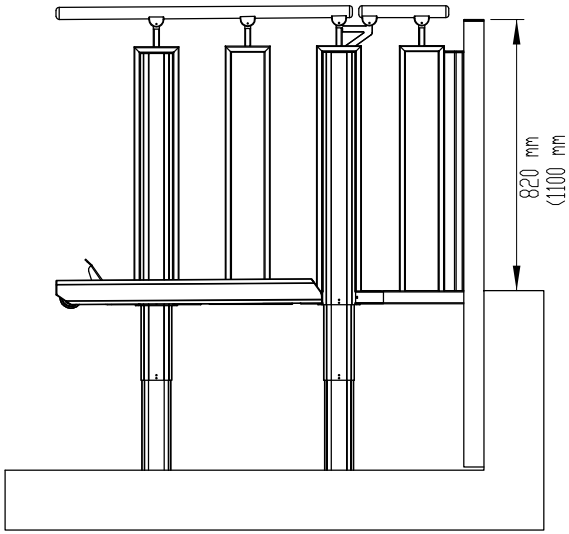

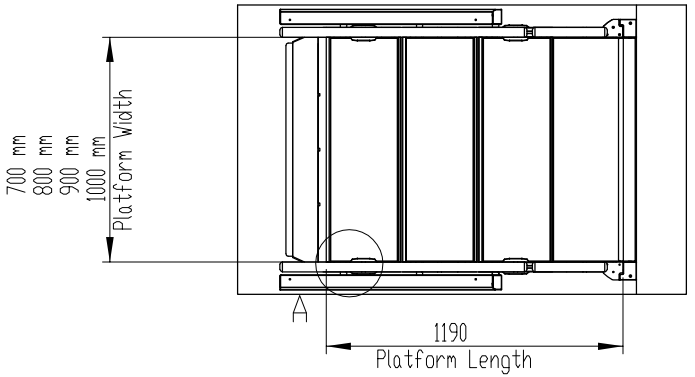

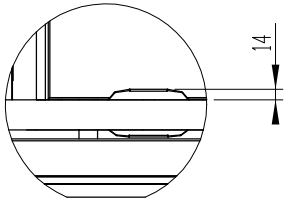

DETAIL A
SCALE 1 : 10

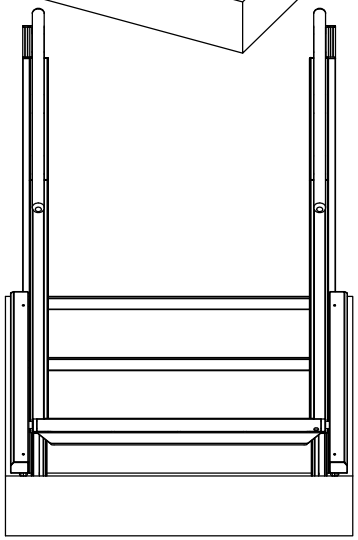

Minium Installation Dimension
1000 mm (model 700 mm)
1100 mm (model 800 mm)
1200 mm (model 900 mm)
1300 mm (model 1000 mm)

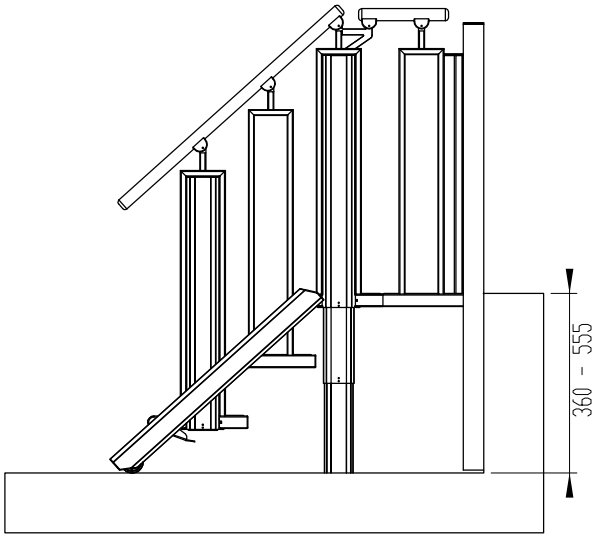

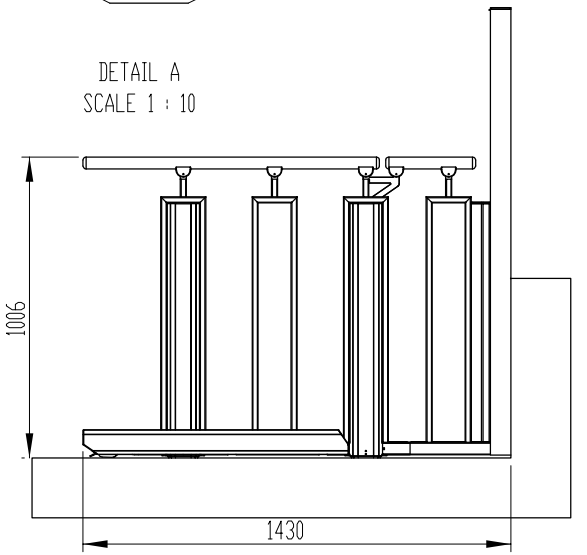

Specs.	Choice	Model: 3+1 STEPS		Globus Hera
Installation	Indoor	Balustrade: Square	Last change date: 13-12-2019	
Handrails	Oak			
Step Inserts	Oak	Lifting Capacity: 400 kg		Product Name
Colour	Akzo Nobel 900			
Packing	Carton or Wood Pallet Box	Drawn by: MP	Customer :	Scale: 1:25 A4
Op. Panel				