



(1 : 30)

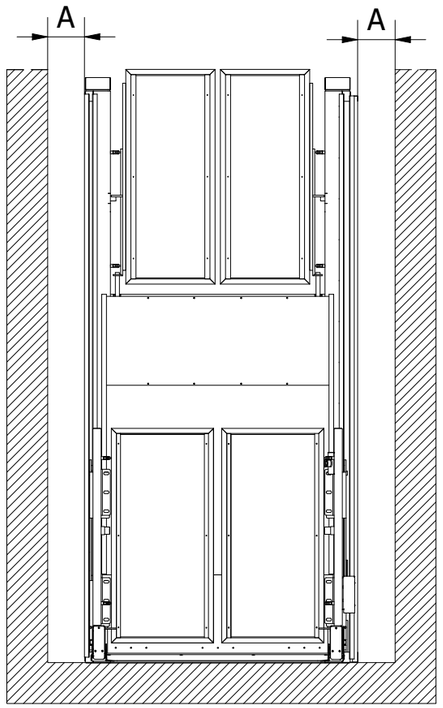

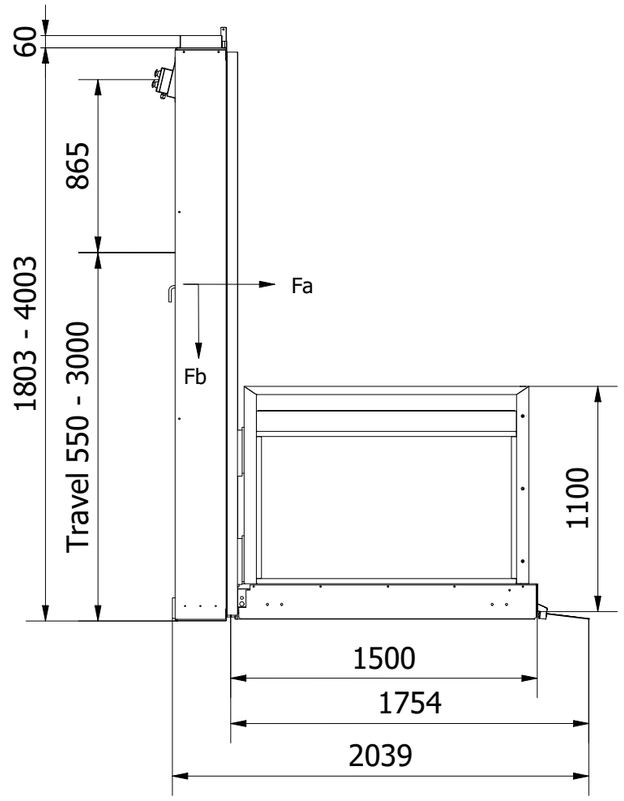

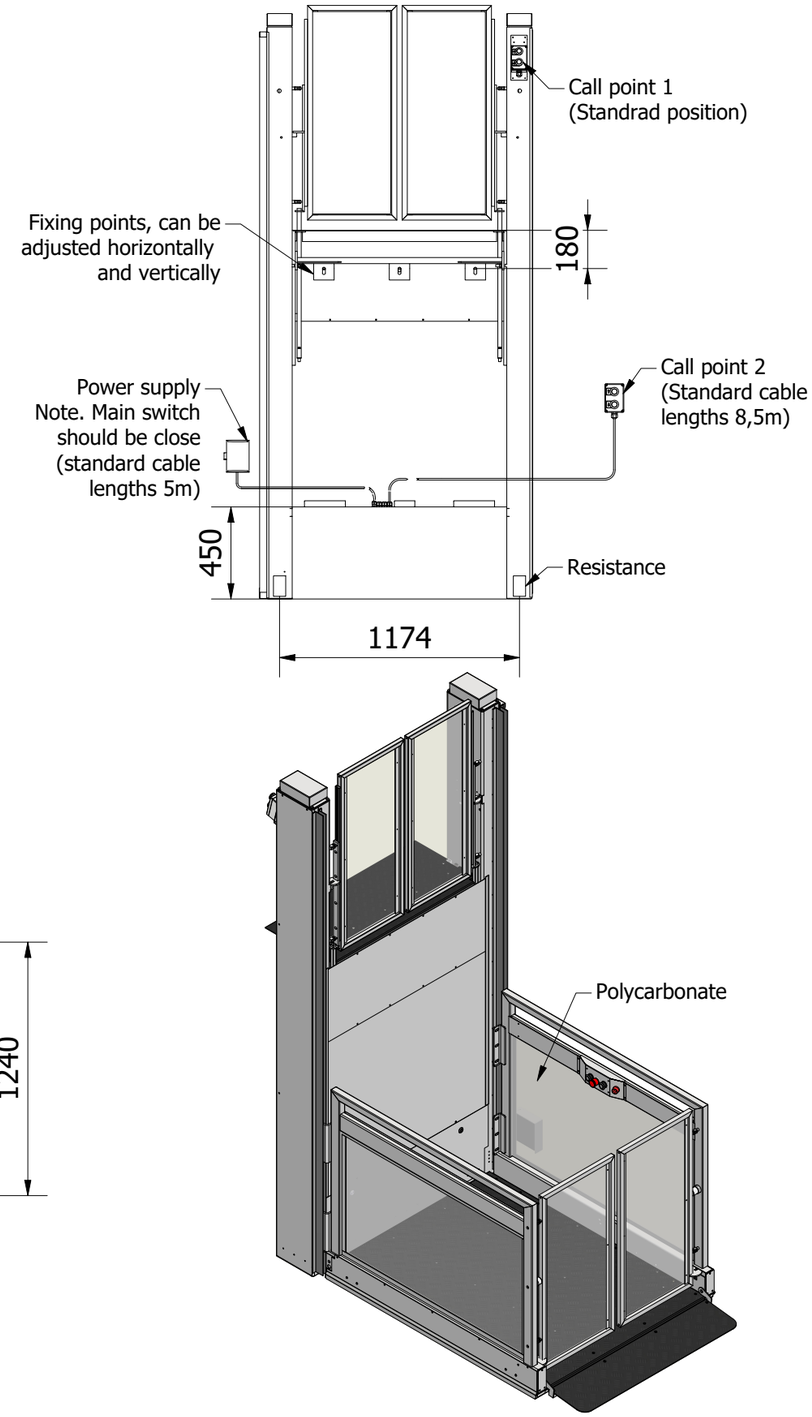

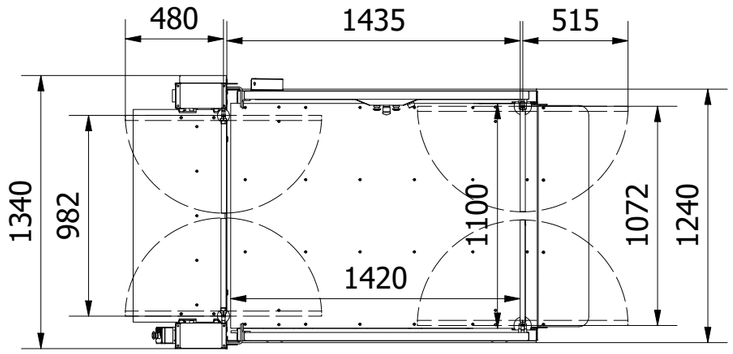

CLEARANCES

"A"
Horizontal distance between the platform and the wall 150mm if smooth, 300mm if irregular

Anchors
Horizontal &Vertical 3 pcs minimum, see installation information for further details of substrate requirements and type (Only use the fixation angles on the upper level)

Plattform floor finish
Standard - Aluminium chequer plate

Electrical supply (Main switch)
1ph L, N, PE, 3 x 2,5mm^2, 16A

Technical Data
Rated capacity: 400kg / 2 person
Speed: 0,08m / s
Drive: 3,0kW Electrical motor / Belt drive
Electrical Connection: Single phase, 3 x 2,5mm^2
Control voltage: 24 Volts
Soft start / Stop by frequency invertor
Drive system: Screw / Nut

HORIZONTAL FORCES	
Fixing height mm	Total Anchor Force Fa, kN
400	25,8
600	17,2
800	12,9
1000	10,3
1200	8,6
1400	7,4
1600	6,5
1800	5,7
2000	5,2
2200	4,7
2400	4,3
2600	4
2800	3,7

Fb= Vertical force of 10kN spread over area of 1340 x 250mm


Designed by	Checked by	Approved by	Date		Date	LH=
Eva					2025-04-22	800-3000


Globus
TILLFÖR TILLGÄNGLIGHET®


Strategos Superior- D Standard


Generic Drawing


Edition	Sheet
1	1 / 1

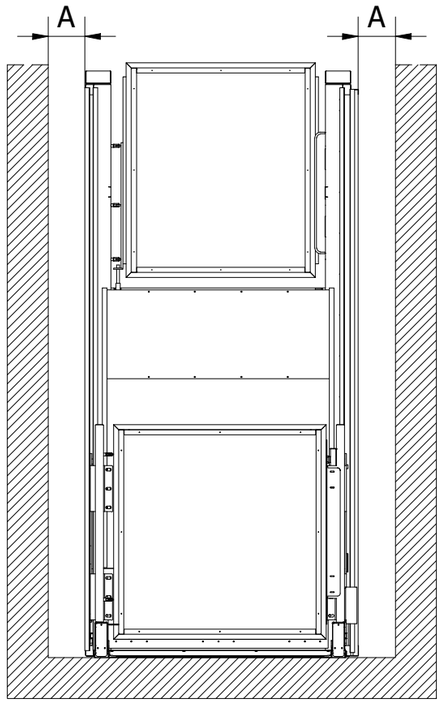

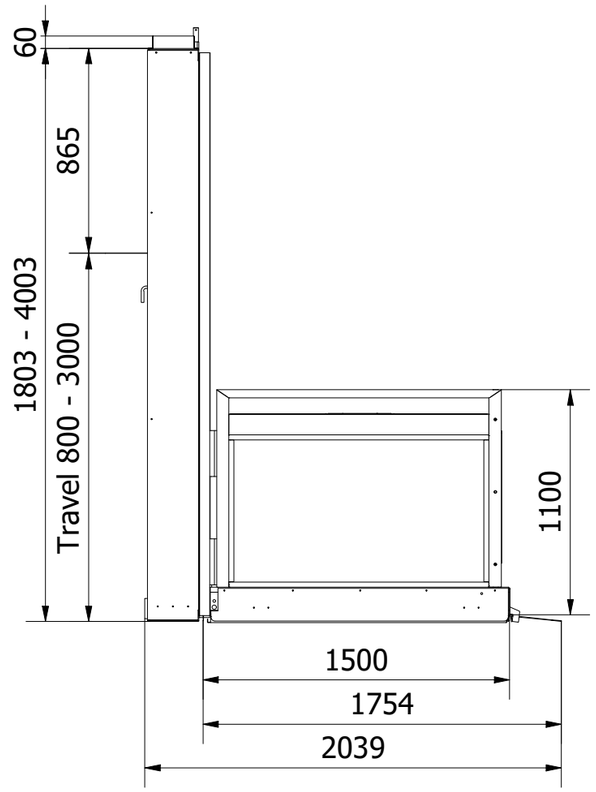

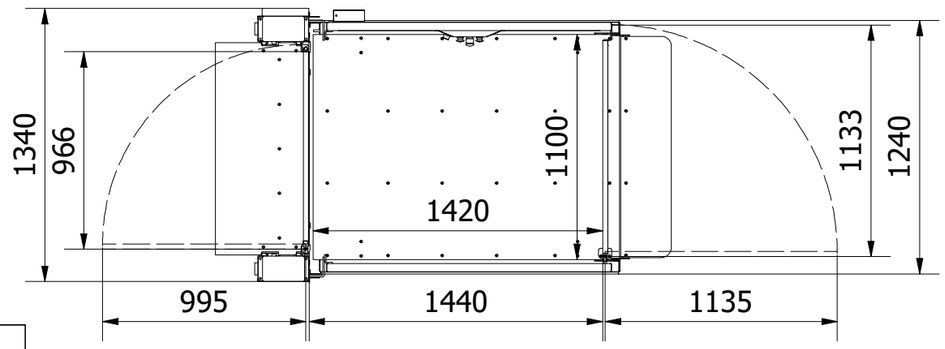

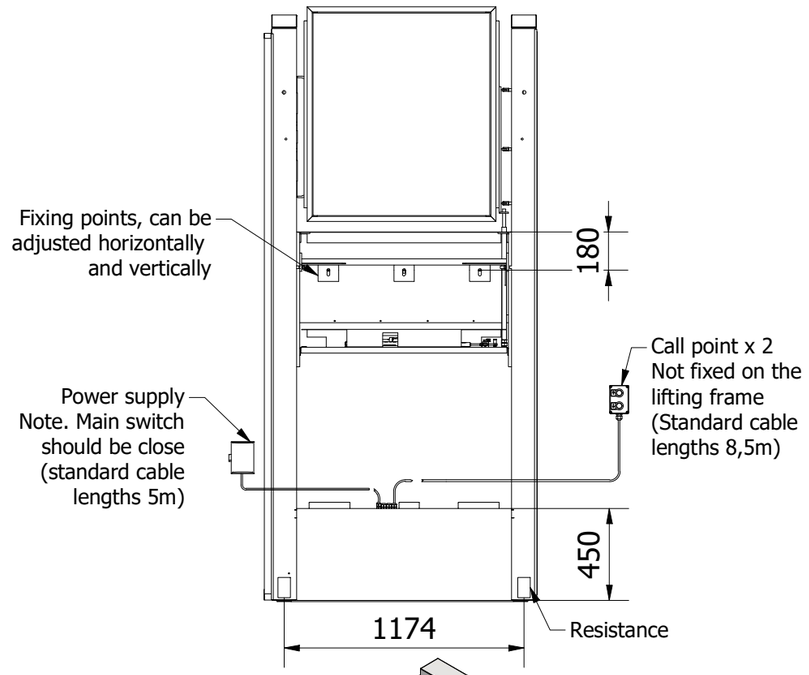

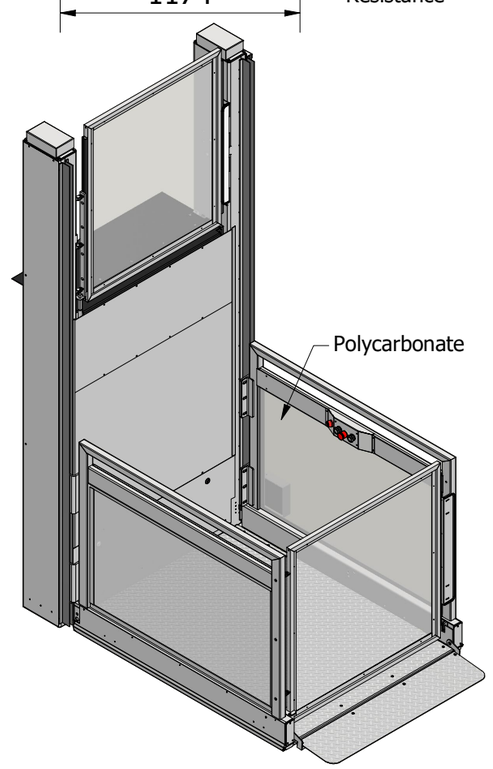

CLEARANCES

"A"
Horizontal distance between the platform and the wall 150mm if smooth, 300mm if irregular

Anchors
Horizontal &Vertical 3 pcs minimum, see installation information for further details of substrate requirements and type (Only use the fixation angles on the upper level)

Plattform floor finish
Standard - Aluminium chequer plate

Electrical supply (Main switch)
1ph L, N, PE, 3 x 2,5mm^2, 16A

Technical Data
Rated capacity: 400kg / 2 person
Speed: 0,08m / s
Drive: 3,0kW Electrical motor / Belt drive
Electrical Connection: Single phase, 3 x 2,5mm^2
Control voltage: 24 Volts
Soft start / Stop by frequency invertor
Drive system: Screw / Nut

HORIZONTAL FORCES	
Fixing height mm	Total Anchor Force Fa, kN
400	25,8
600	17,2
800	12,9
1000	10,3
1200	8,6
1400	7,4
1600	6,5
1800	5,7
2000	5,2
2200	4,7
2400	4,3
2600	4
2800	3,7

Fb= Vertical force of 10kN spread over area of 1340 x 250mm

Designed by	Checked by	Approved by	Date		Date	LH=
Eva					2025-04-23	800-3000


Globus
TILLFÖR TILLGÄNGLIGHET®


Strategos Superior D - Automatic Door Left


Generic Drawing


Edition	Sheet
1	1 / 1


(1 : 30)

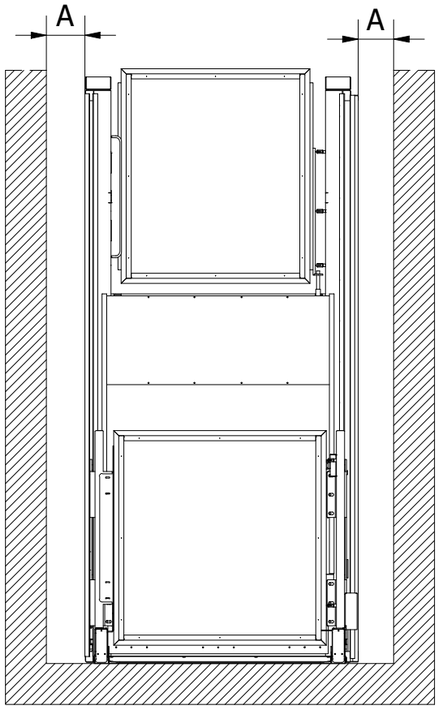

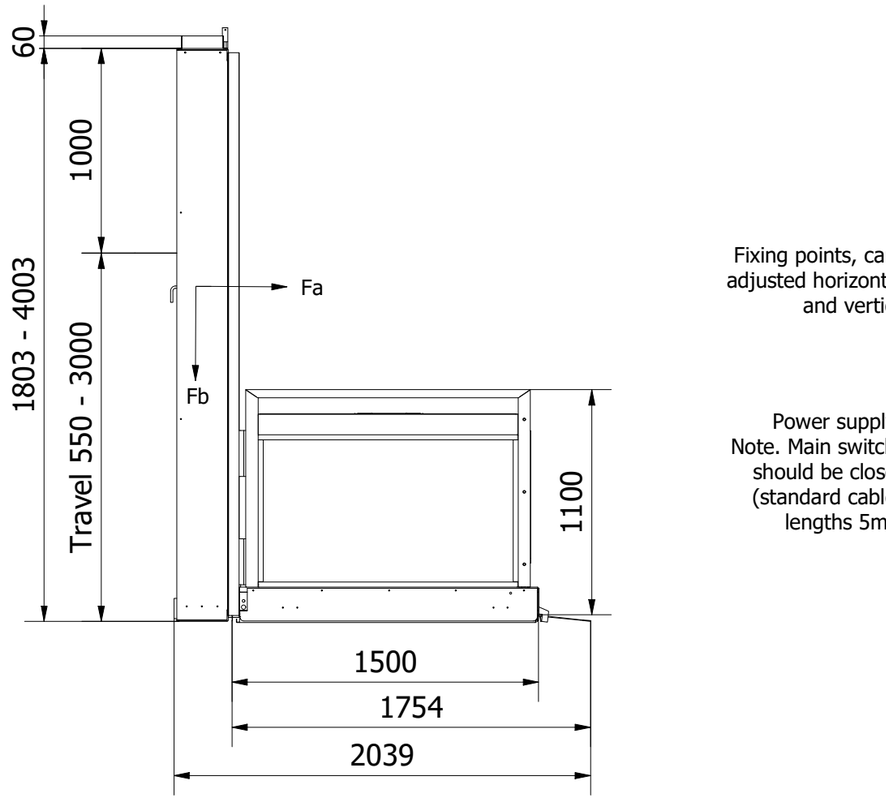

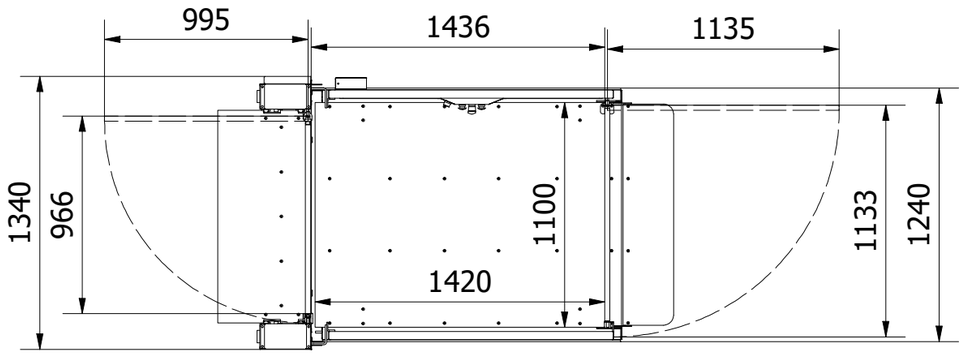

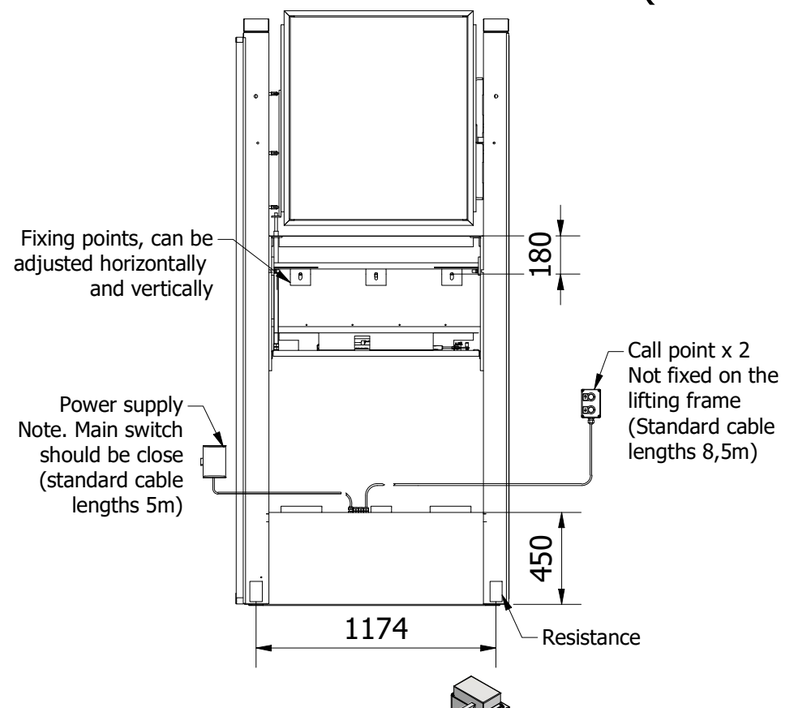

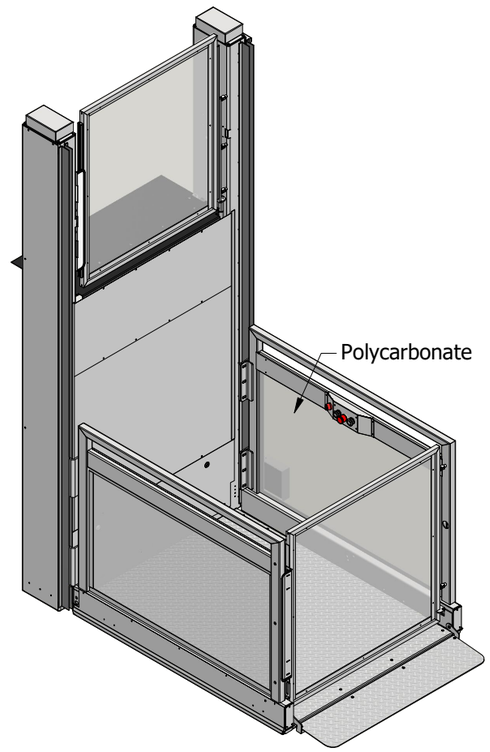

CLEARANCES

"A"
Horizontal distance between the platform and the wall 150mm if smooth, 300mm if irregular

Anchors
Horizontal &Vertical 3 pcs minimum, see installation information for further details of substrate requirements and type (Only use the fixation angles on the upper level)

Plattform floor finish
Standard - Aluminium chequer plate

Electrical supply (Main switch)
1ph L, N, PE, 3 x 2,5mm^2, 16A

Technical Data
Rated capacity: 400kg / 2 person
Speed: 0,08m / s
Drive: 3,0kW Electrical motor / Belt drive
Electrical Connection: Single phase, 3 x 2,5mm^2
Control voltage: 24 Volts
Soft start / Stop by frequency invertor
Drive system: Screw / Nut

HORIZONTAL FORCES	
Fixing height mm	Total Anchor Force Fa, kN
400	25,8
600	17,2
800	12,9
1000	10,3
1200	8,6
1400	7,4
1600	6,5
1800	5,7
2000	5,2
2200	4,7
2400	4,3
2600	4
2800	3,7

Fb= Vertical force of 10kN spread over area of 1340 x 250mm


Designed by	Checked by	Approved by	Date		Date	LH=
Eva					2025-04-23	800-3000


Globus
TILLFÖR TILLGÄNGLIGHET®


Strategos Superior D Automatic Doors Right


Generic Drawing | Edition | Sheet 1 / 1


(1 : 30)

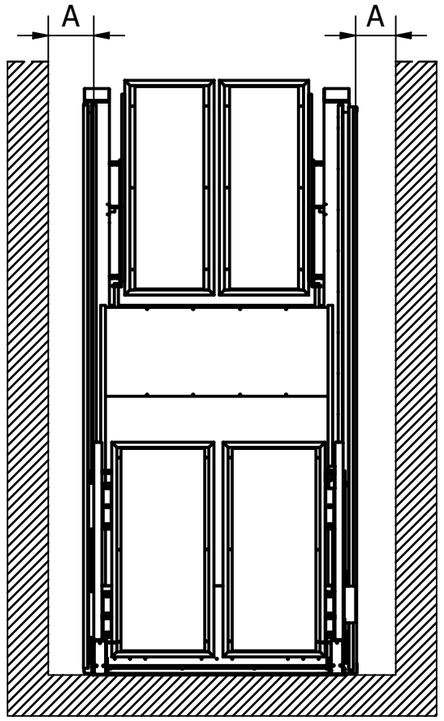

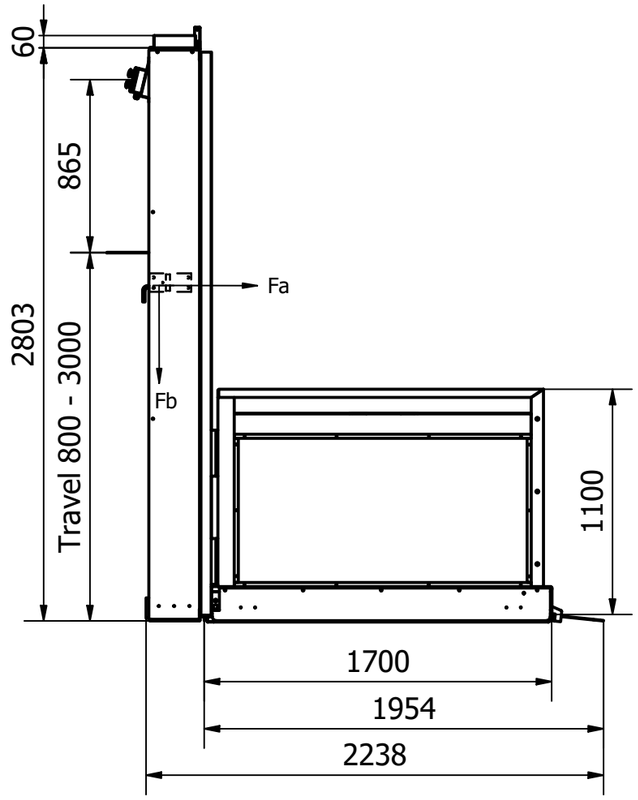

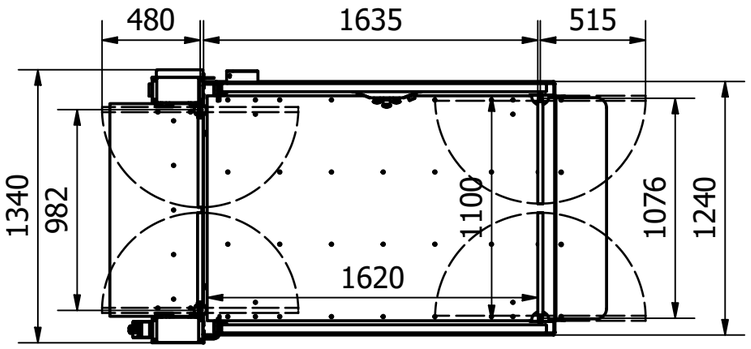

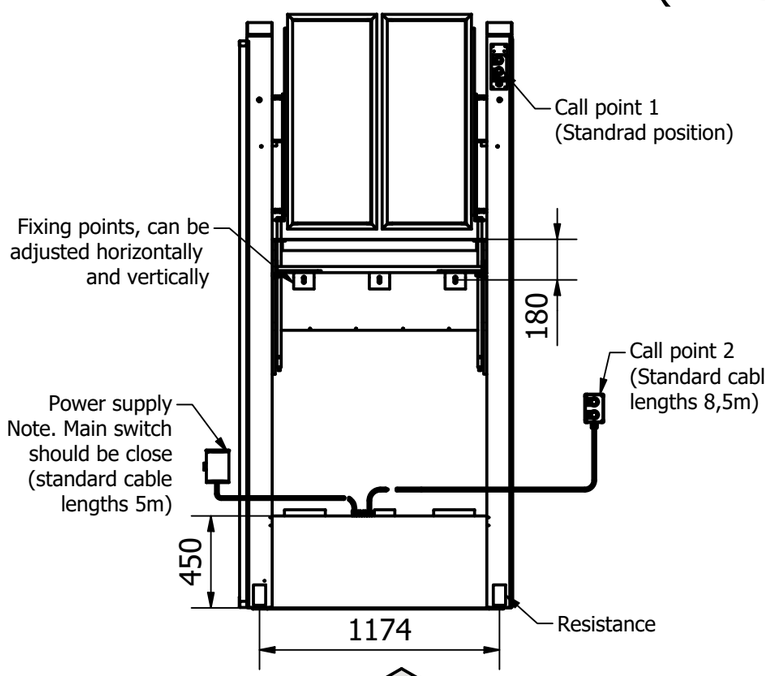

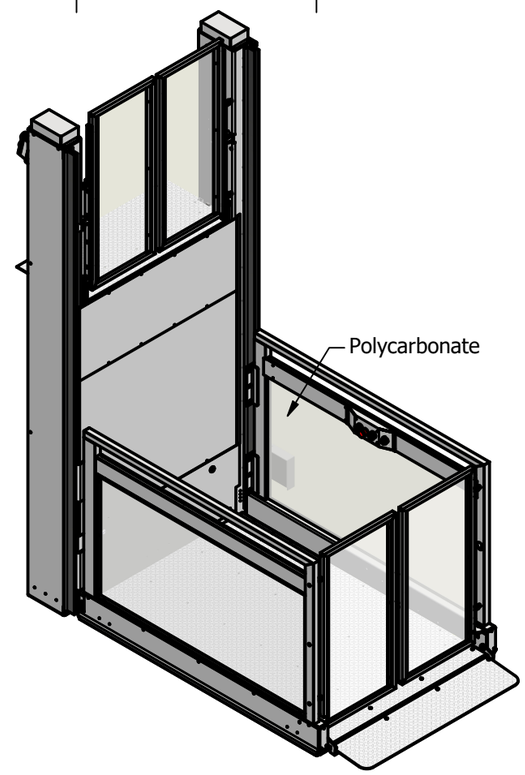

CLEARANCES

"A"
Horizontal distance between the platform and the wall 150mm if smooth, 300mm if irregular

Anchors
Horizontal &Vertical 3 pcs minimum, see installation information for further details of substrate requirements and type (Only use the fixation angles on the upper level)

Plattform floor finish
Standard - Aluminium chequer plate

Electrical supply (Main switch)
1ph L, N, PE, 3 x 2,5mm^2, 16A

Technical Data
Rated capacity: 400kg / 2 person
Speed: 0,08m / s
Drive: 3,0kW Electrical motor / Belt drive
Electrical Connection: Single phase, 3 x 2,5mm^2
Control voltage: 24 Volts
Soft start / Stop by frequency invertor
Drive system: Screw / Nut

HORIZONTAL FORCES	
Fixing height mm	Total Anchor Force Fa, kN
400	25,8
600	17,2
800	12,9
1000	10,3
1200	8,6
1400	7,4
1600	6,5
1800	5,7
2000	5,2
2200	4,7
2400	4,3
2600	4
2800	3,7

Fb= Vertical force of 10kN spread over area of 1340 x 250mm


Designed by	Checked by	Approved by	Date		Date	LH=
Eva					2025-05-23	800-3000


Globus
TILLFÖR TILLGÄNGLIGHET®


Strategos Superior-D Standard +200


Generic Drawing


Edition	Sheet
1	1 / 1

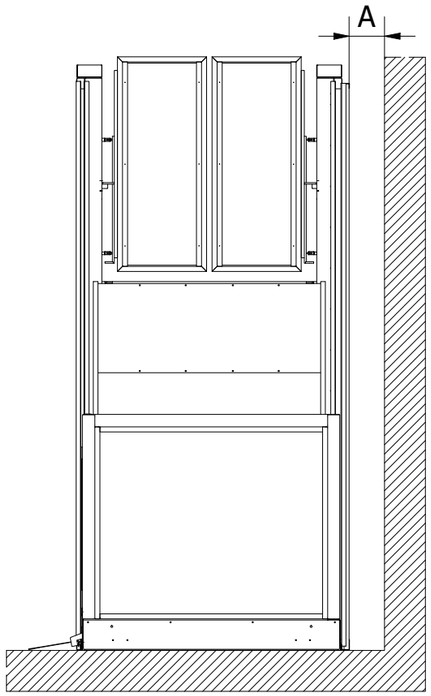

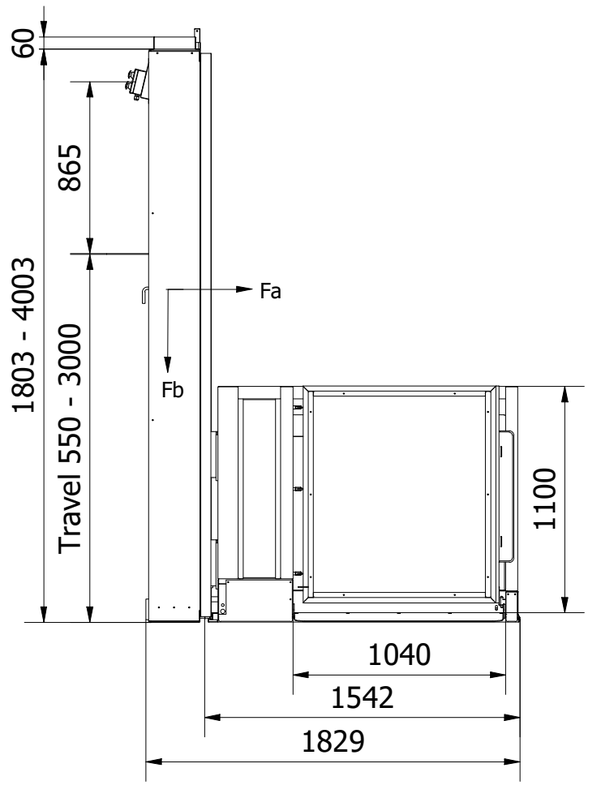

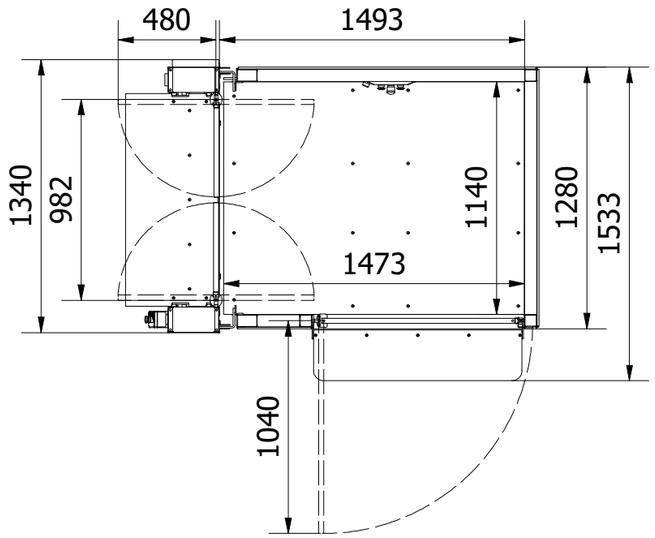

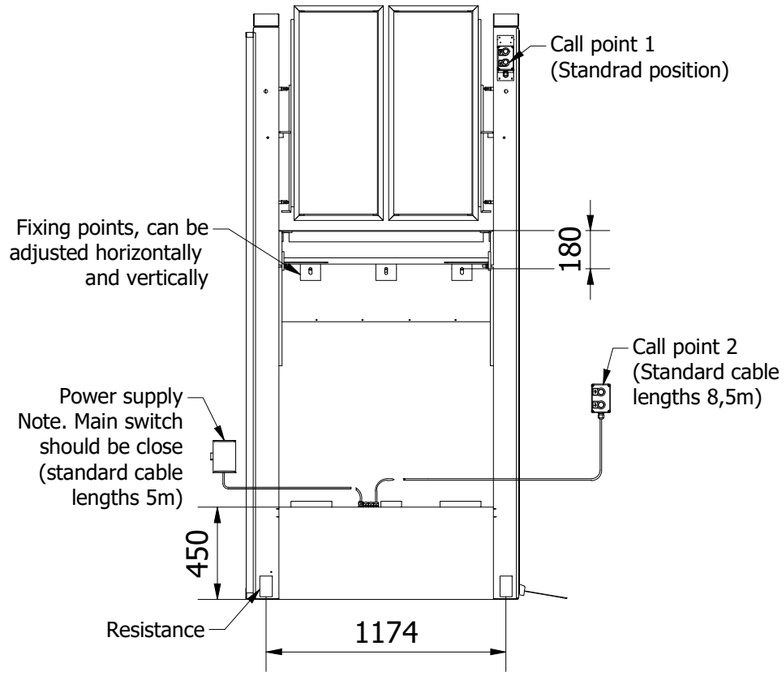

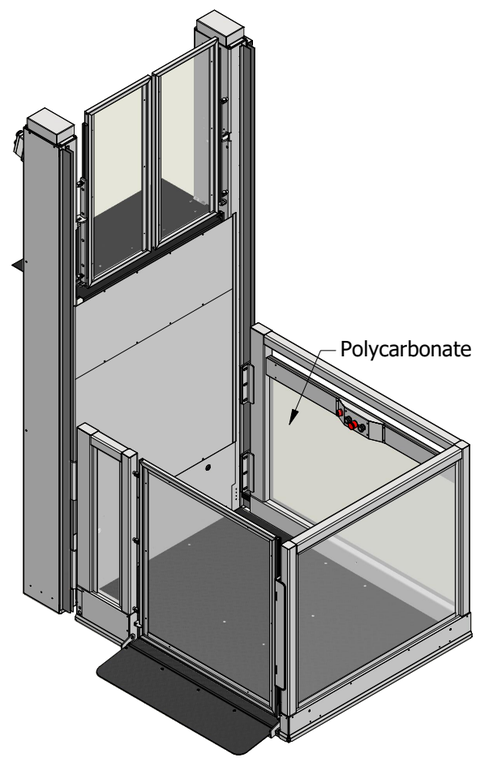

CLEARANCES

"A"
Horizontal distance between the platform and the wall 150mm if smooth, 300mm if irregular

Anchors
Horizontal &Vertical 3 pcs minimum, see installation information for further details of substrate requirements and type (Only use the fixation angles on the upper level)

Plattform floor finish
Standard - Aluminium chequer plate

Electrical supply (Main switch)
1ph L, N, PE, 3 x 2,5mm^2, 16A

Technical Data
Rated capacity: 400kg / 2 person
Speed: 0,08m / s
Drive: 3,0kW Electrical motor / Belt drive
Electrical Connection: Single phase, 3 x 2,5mm^2
Control voltage: 24 Volts
Soft start / Stop by frequency invertor
Drive system: Screw / Nut

HORIZONTAL FORCES	
Fixing height mm	Total Anchor Force Fa, kN
400	25,8
600	17,2
800	12,9
1000	10,3
1200	8,6
1400	7,4
1600	6,5
1800	5,7
2000	5,2
2200	4,7
2400	4,3
2600	4
2800	3,7

Fb= Vertical force of 10kN spread over area of 1340 x 250mm

Designed by	Checked by	Approved by	Date		Date	LH=
Eva					2025-04-23	800-3000

Globus
TILLFÖR TILLGÄNGLIGHET®

Strategos Superior STD + Side Access Left

Generic Drawing

Edition	Sheet
1	1 / 1